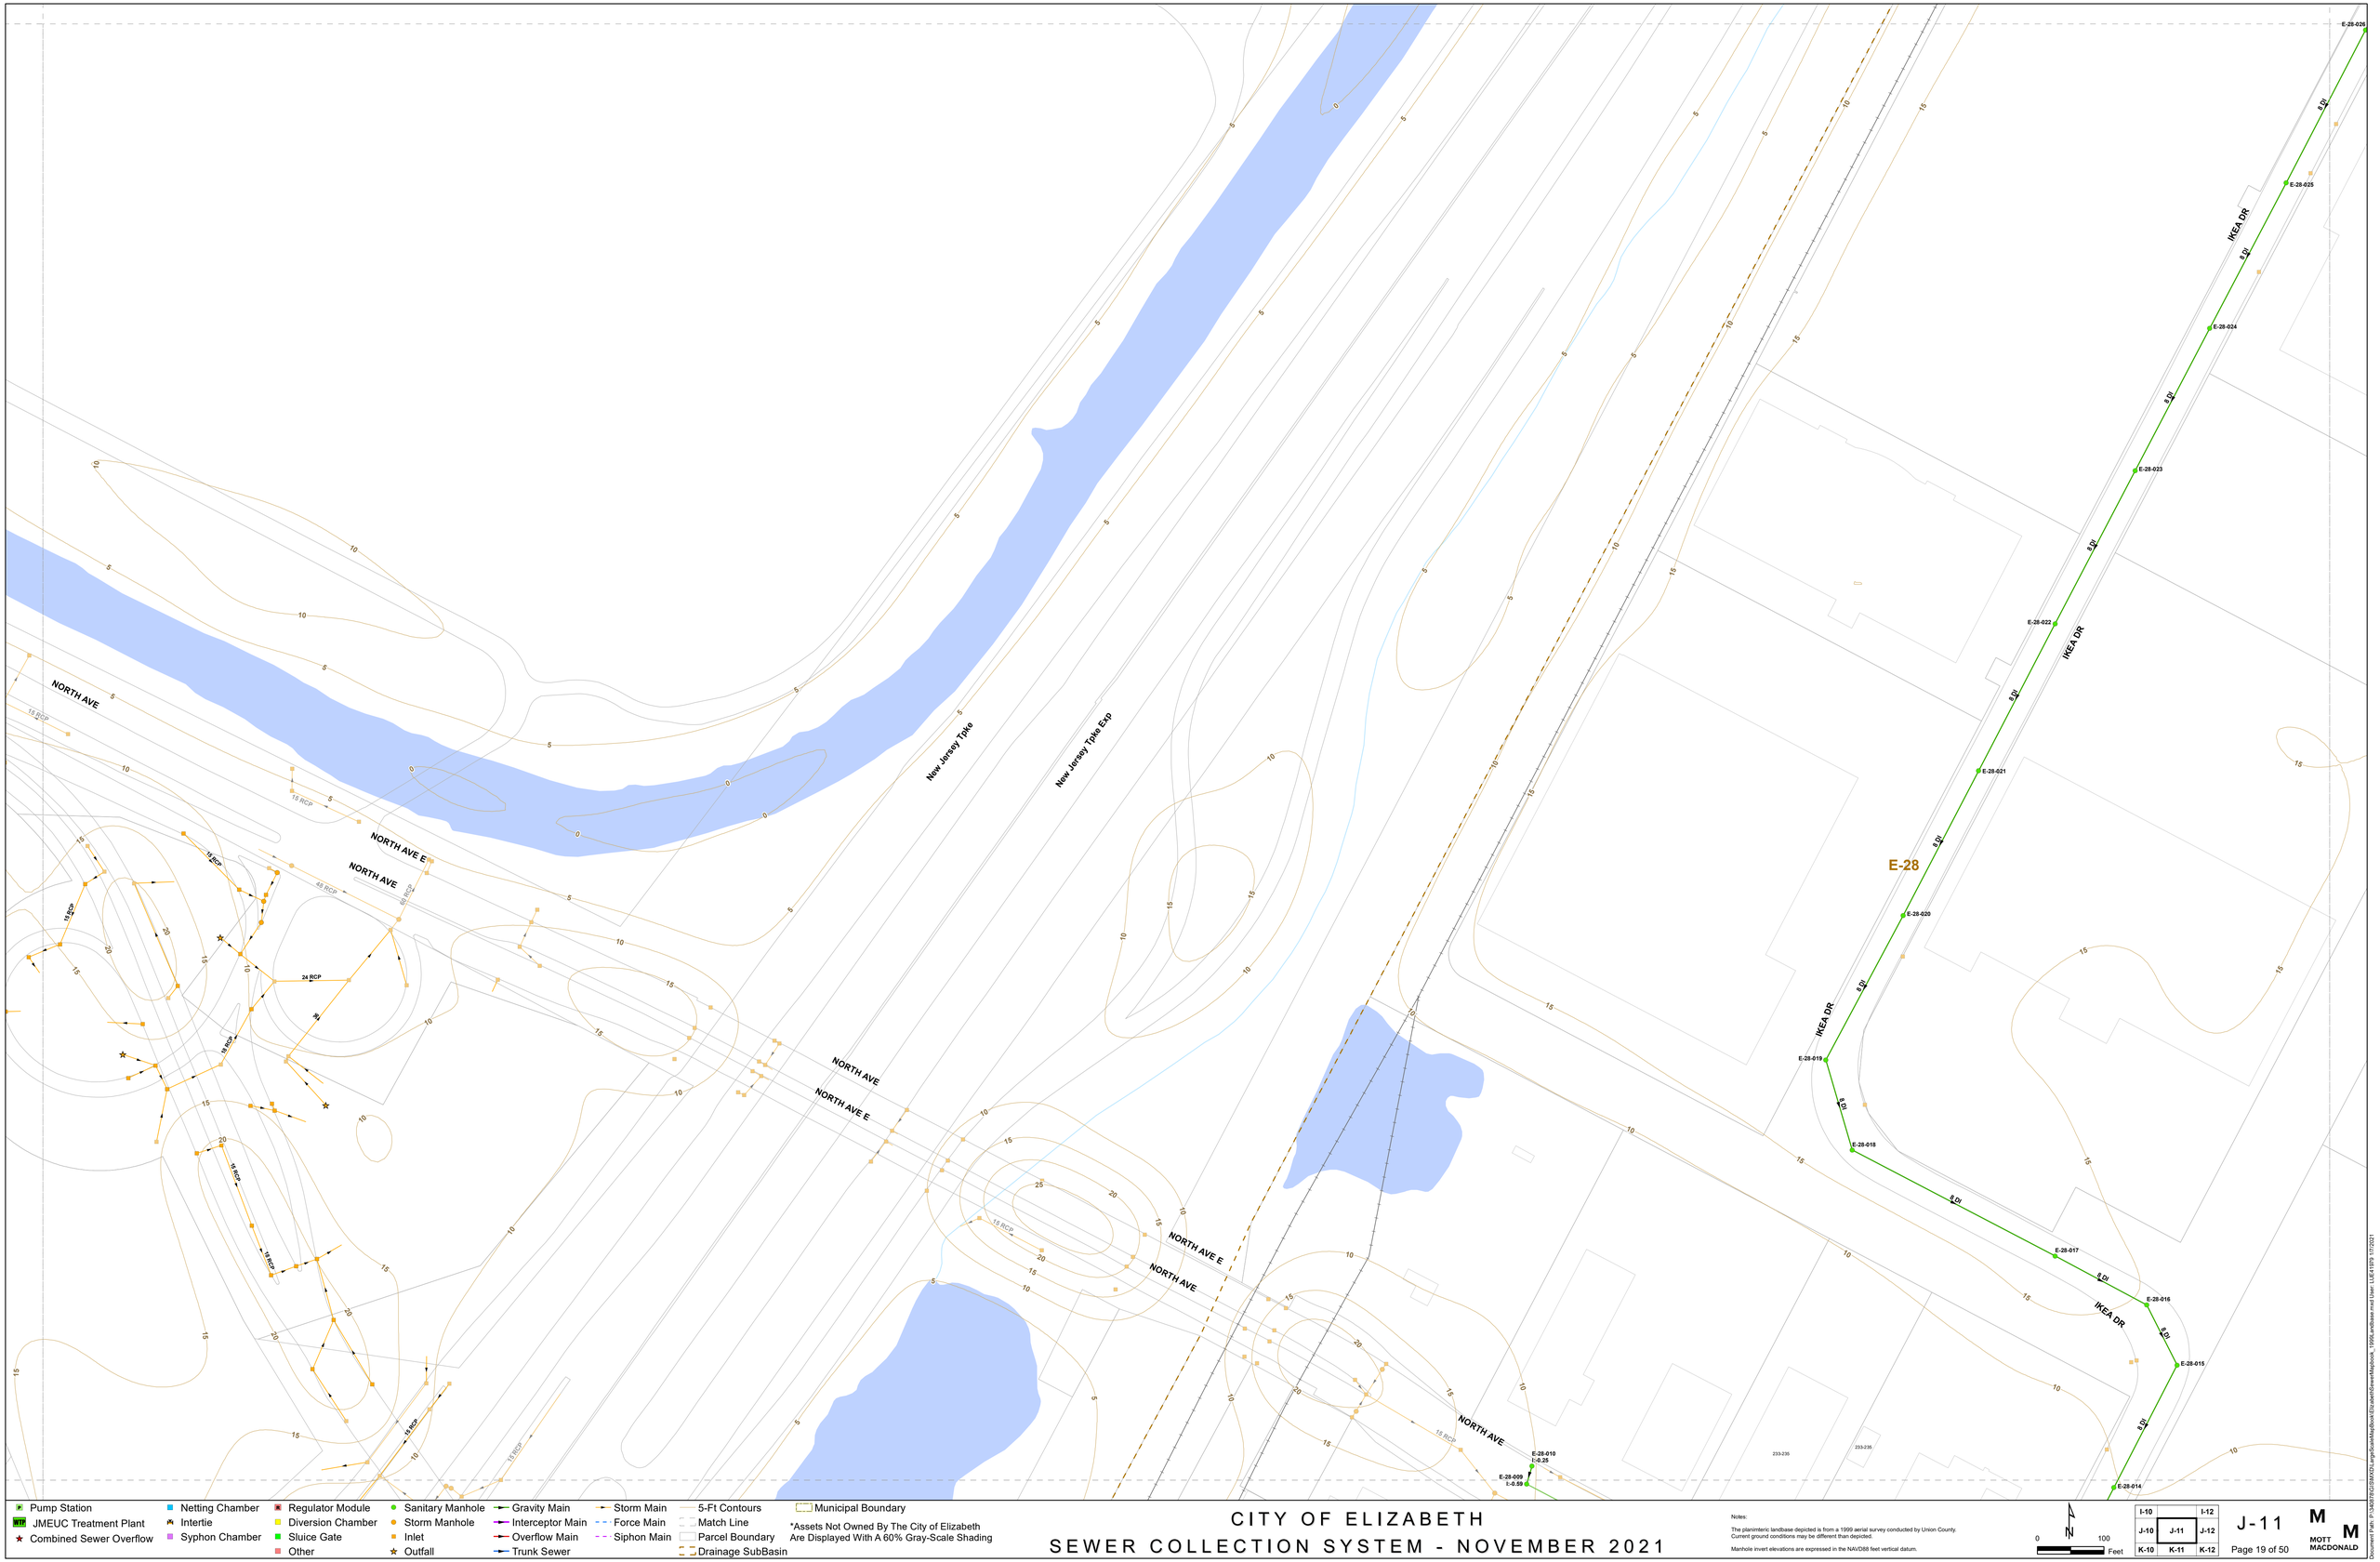

- Pump Station
- JMEUC Treatment Plant
- Combined Sewer Overflow
- Netting Chamber
- Intertie
- Syphon Chamber
- Regulator Module
- Diversion Chamber
- Sluice Gate
- Other
- Sanitary Manhole
- Storm Manhole
- Inlet
- Outfall
- Gravity Main
- Interceptor Main
- Overflow Main
- Trunk Sewer
- Storm Main
- Force Main
- Siphon Main
- 5-Ft Contours
- Match Line
- Parcel Boundary
- Drainage SubBasin
- Municipal Boundary

*Assets Not Owned By The City of Elizabeth Are Displayed With A 60% Gray-Scale Shading

CITY OF ELIZABETH
SEWER COLLECTION SYSTEM - NOVEMBER 2021

Notes:

The planimteric landbase depicted is from a 1999 aerial survey conducted by Union County. Current ground conditions may be different than depicted.

Manhole invert elevations are expressed in the NAVD88 feet vertical datum.

0 100 Feet

I-10		I-12
J-10	J-11	J-12
K-10	K-11	K-12

J-11

MOTT MACDONALD

Document Path: P:\GIS\2019\254\MXD\Large\Collection\Elizabeth\SewerMapBook_11X85\Landbase.mxd User: LEE Date: 1/7/2021