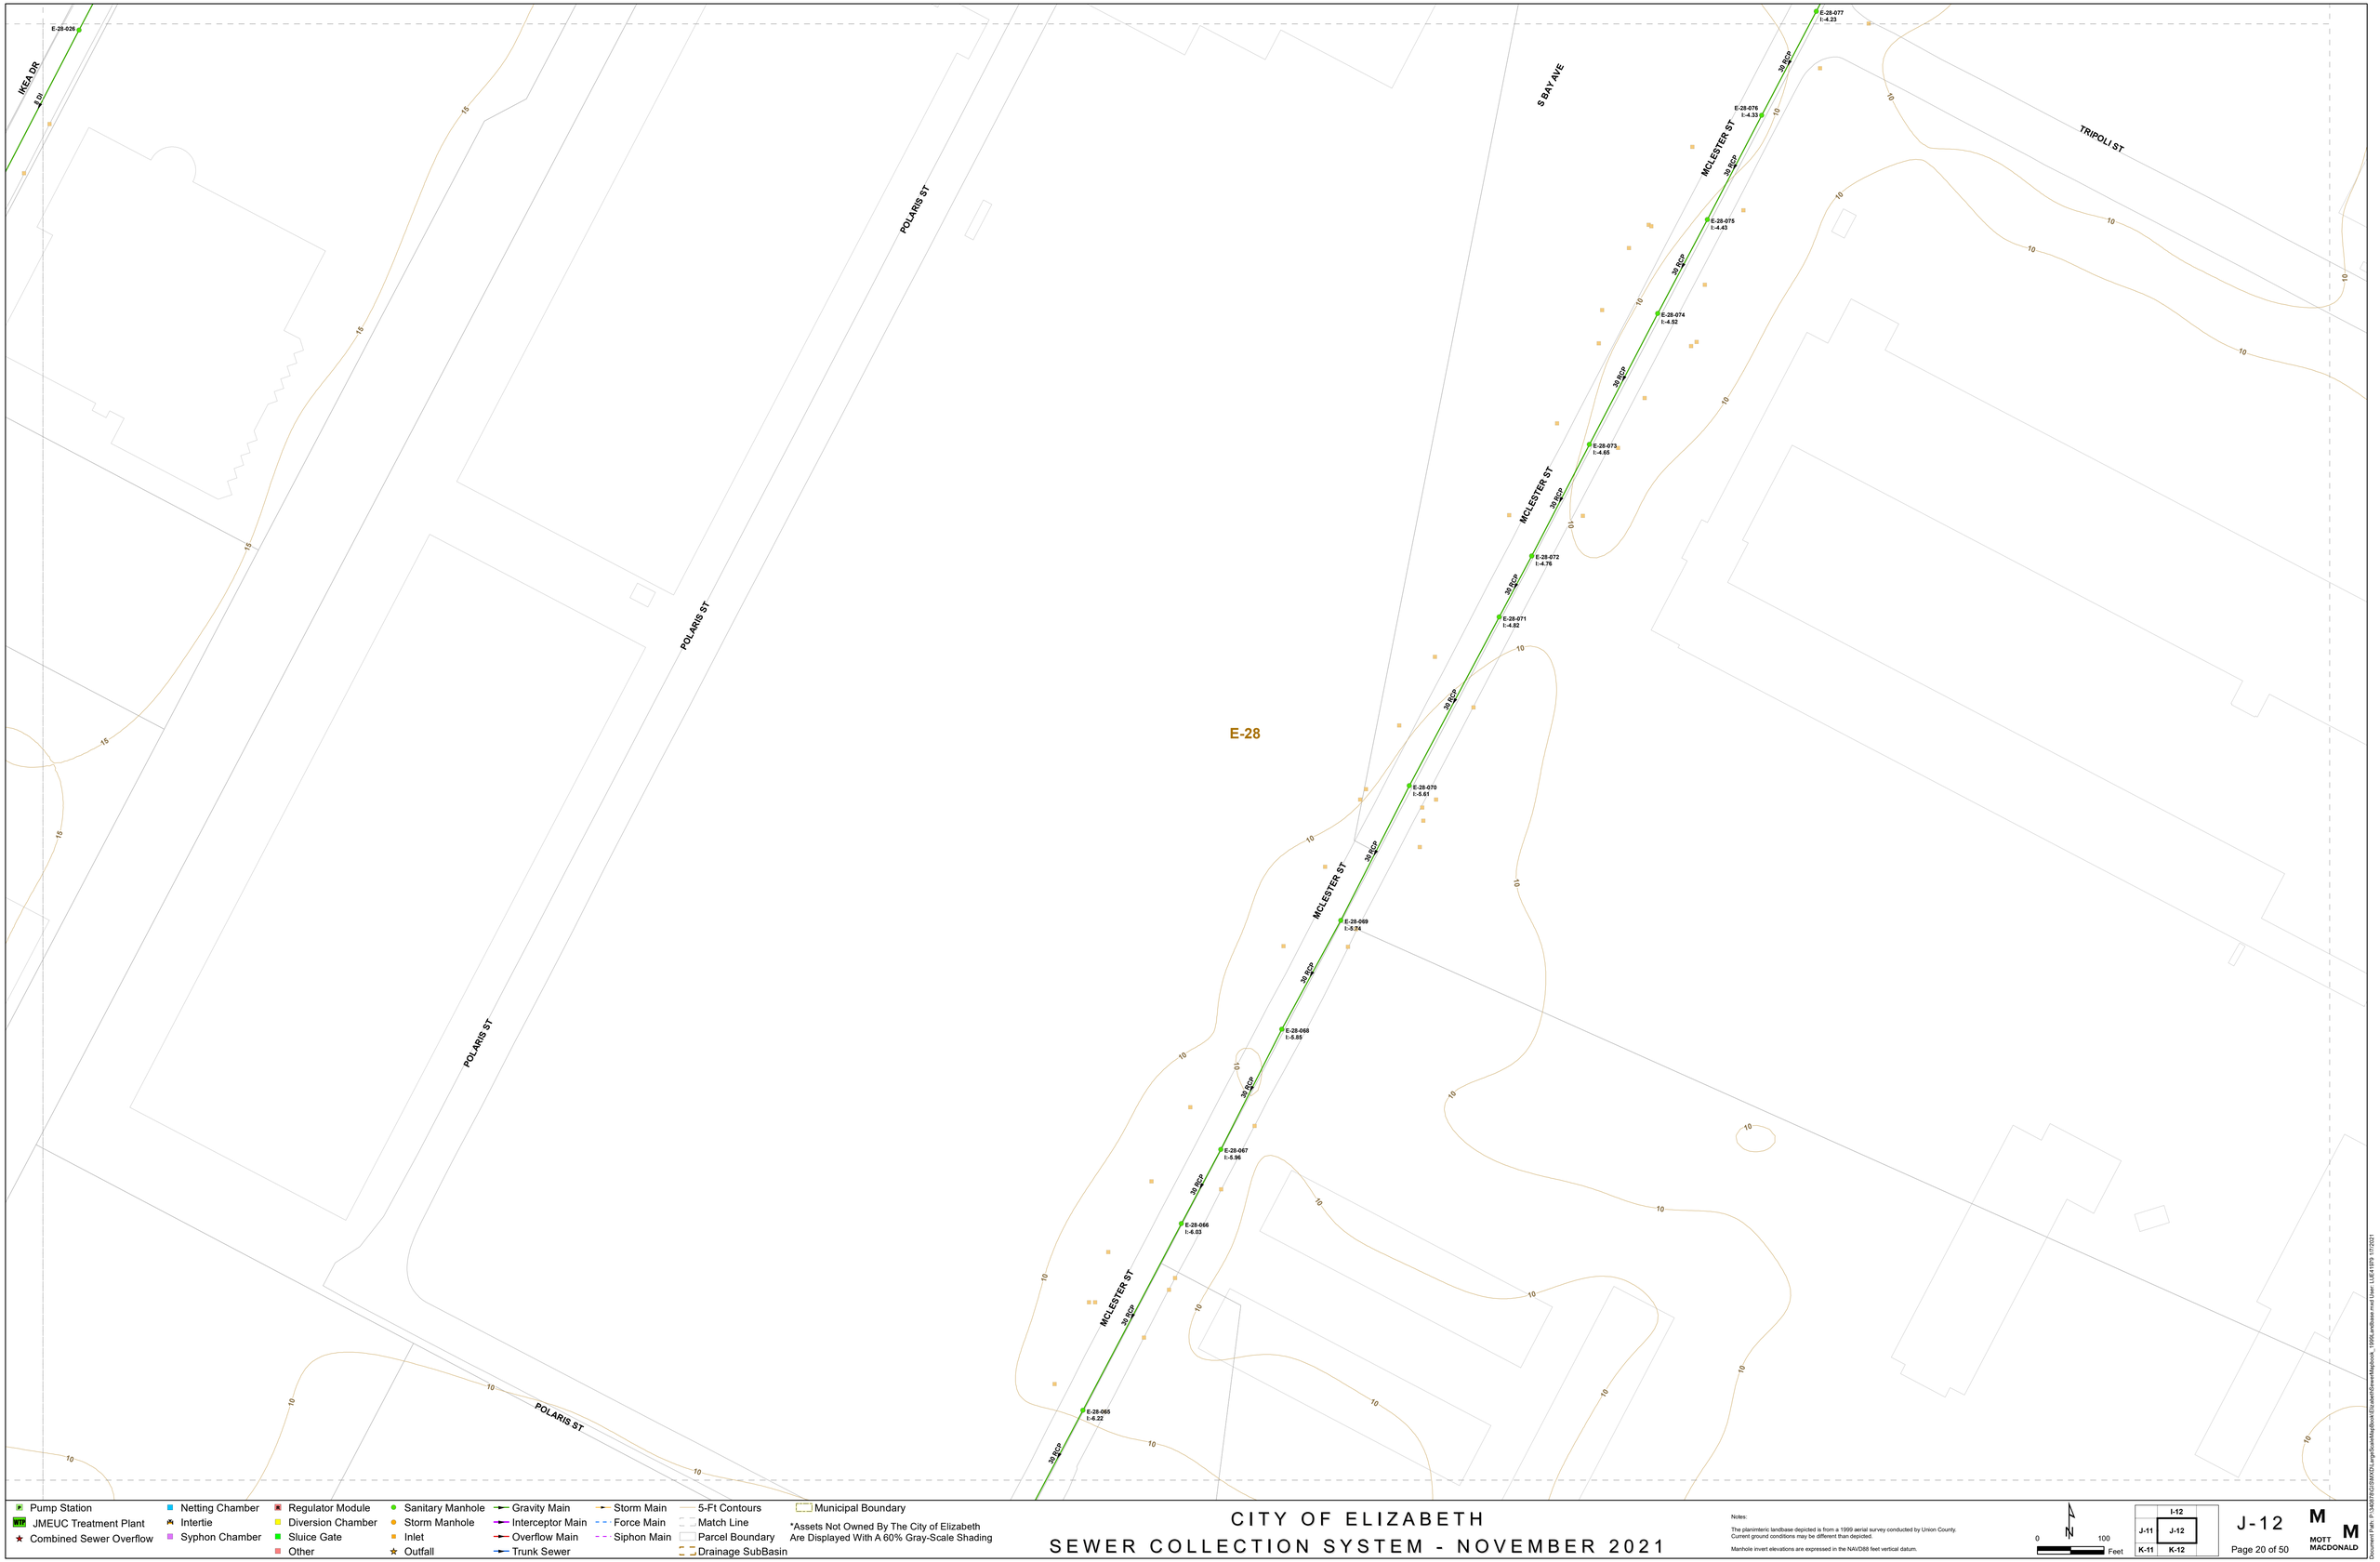

CITY OF ELIZABETH
SEWER COLLECTION SYSTEM - NOVEMBER 2021

Notes:

The planimetric landbase depicted is from a 1999 aerial survey conducted by Union County. Current ground conditions may be different than depicted.

Manhole invert elevations are expressed in the NAVD88 feet vertical datum.

0 100 Feet

	I-12	
J-11	J-12	
K-11	K-12	

J-12

MOTT MACDONALD

Document Path: P:\GIS\ELIZGIS\MXDs\Agol\SanitaryMapBook\ElizabethSewerMapbook_1999Landbase.mxd User: LUEA1PP 1/7/2021