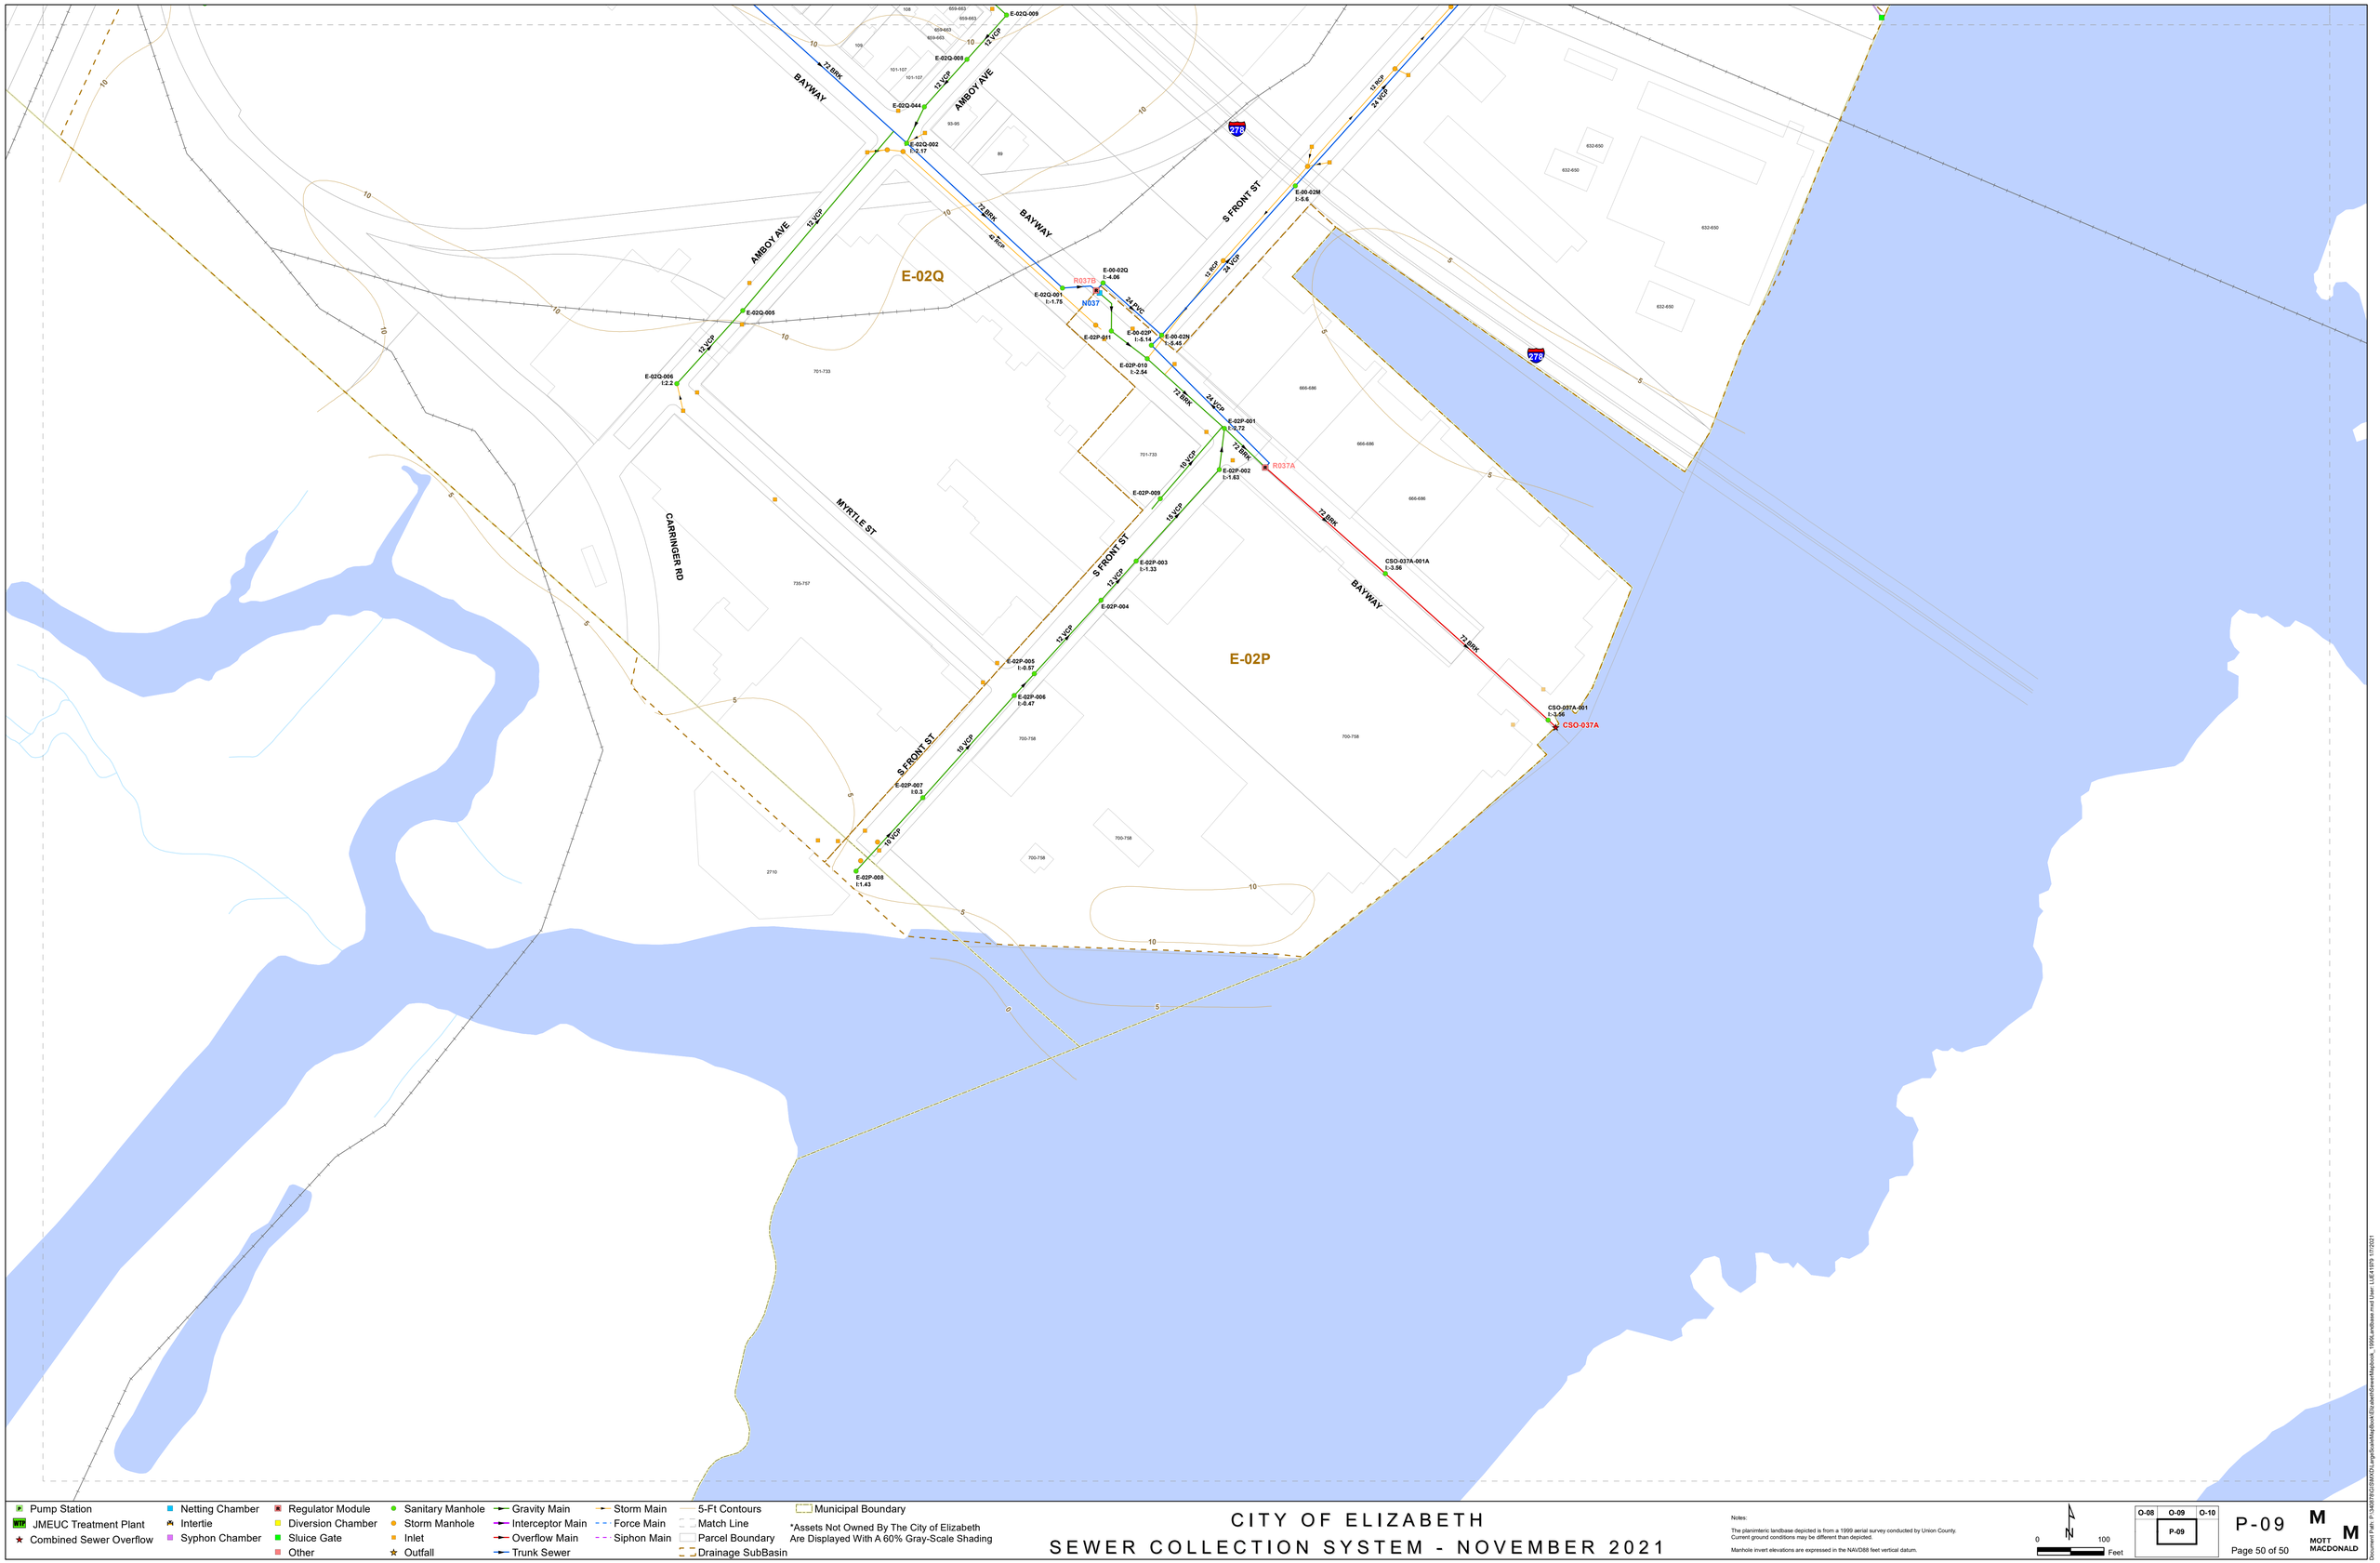

Pump Station
JMEUC Treatment Plant
Combined Sewer Overflow
Netting Chamber
Intertie
Syphon Chamber
Regulator Module
Diversion Chamber
Sluice Gate
Other
Sanitary Manhole
Storm Manhole
Inlet
Outfall
Gravity Main
Interceptor Main
Overflow Main
Trunk Sewer
Storm Main
Force Main
Siphon Main
5-Ft Contours
Match Line
Parcel Boundary
Drainage SubBasin
Municipal Boundary

*Assets Not Owned By The City of Elizabeth Are Displayed With A 60% Gray-Scale Shading

CITY OF ELIZABETH
SEWER COLLECTION SYSTEM - NOVEMBER 2021

Notes:

The planimteric landbase depicted is from a 1999 aerial survey conducted by Union County. Current ground conditions may be different than depicted.

Manhole invert elevations are expressed in the NAVD88 feet vertical datum.

N

0 100 Feet

O-08	O-09	O-10
	P-09	

P-09

MOTT MACDONALD

Document Path: P:\340\81\02\SWMOL\arcgis\arcmap\book\ElizabethSewerMapbook_1999Landbase.mxd User: LLEATIPP 1/7/2021